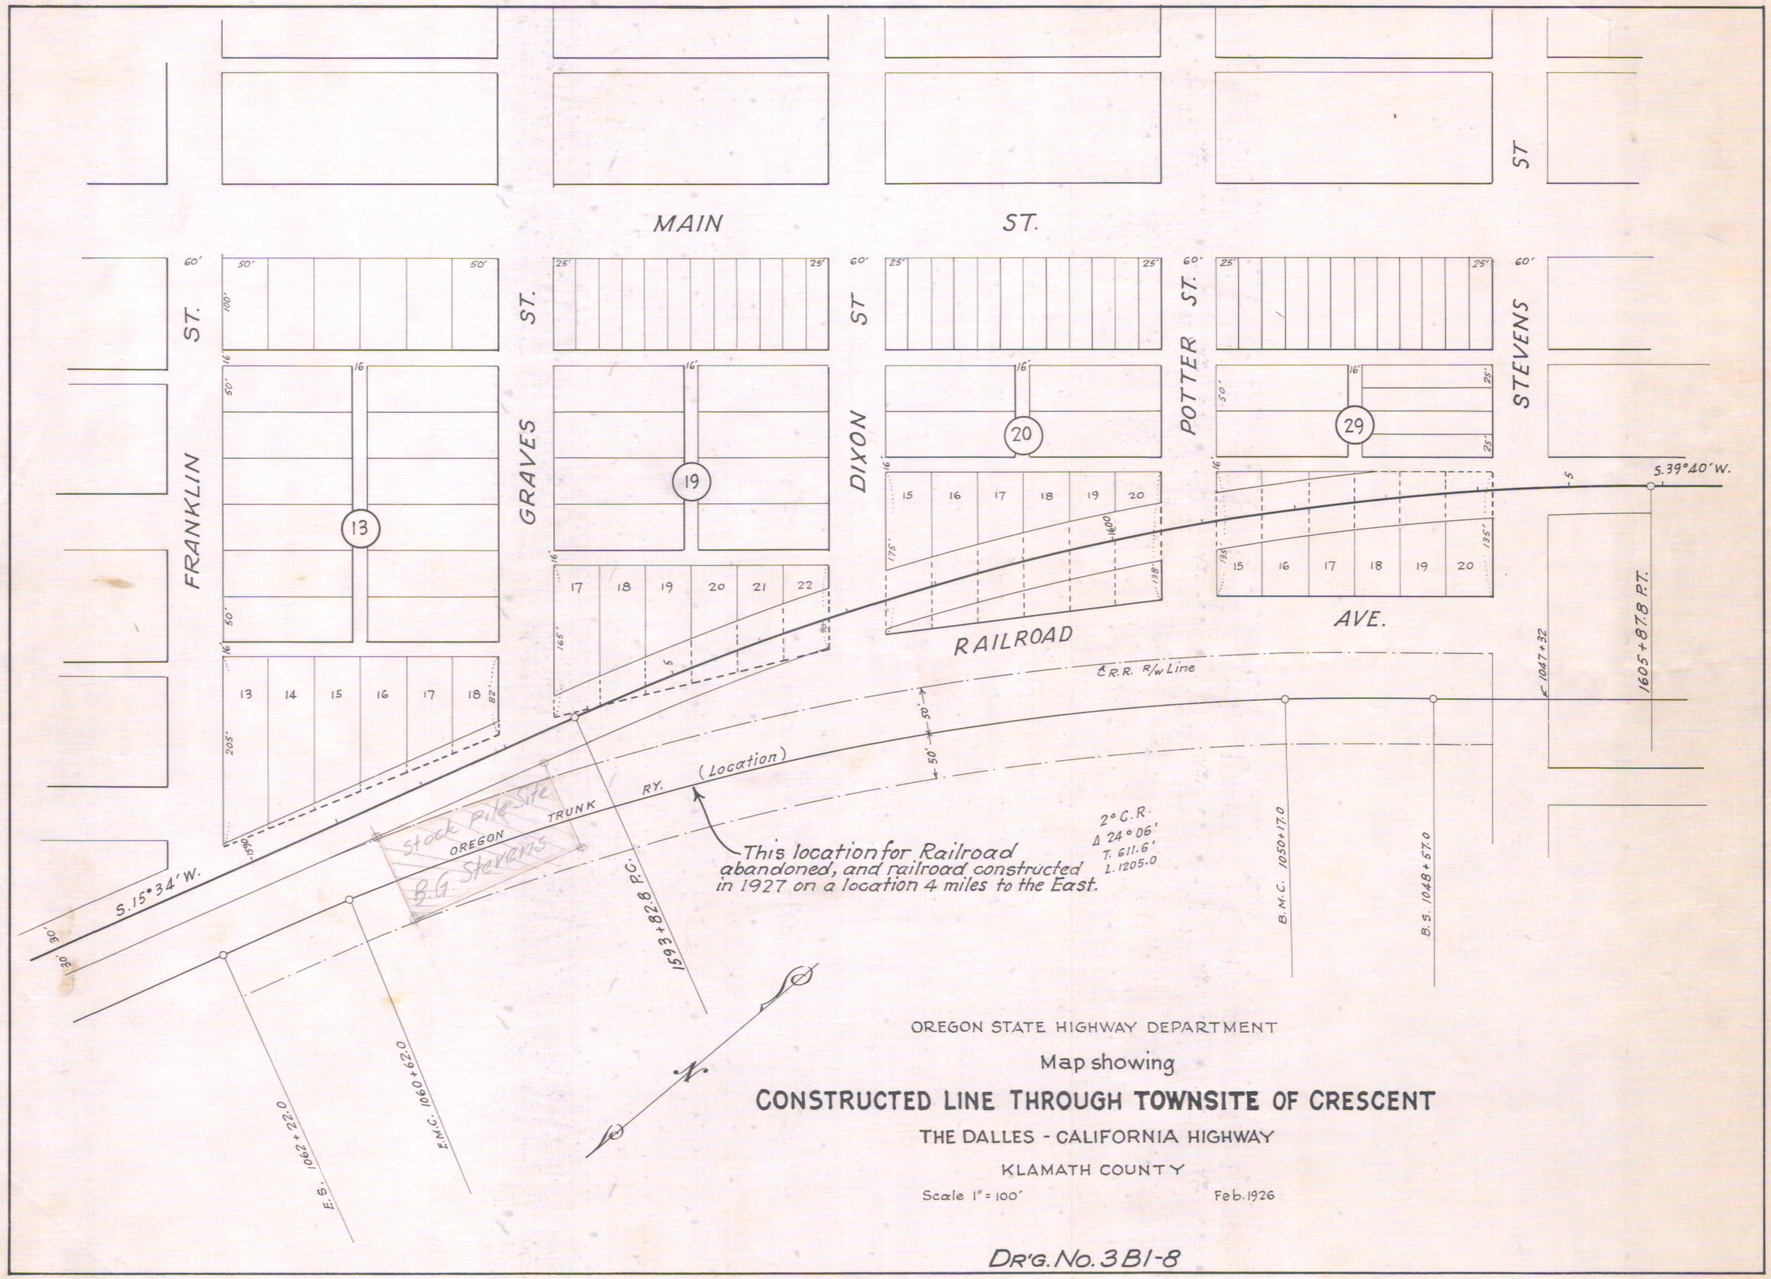
MAIN ST.
FRANKLIN ST.
GRAVES ST.
DIXON ST
POTTER ST.
STEVENS ST
RAILROAD AVE.
℄ R.R. R/w Line
OREGON TRUNK RY. (Location)
S.15°34'W.
S.39°40'W.
This location for Railroad abandoned, and railroad constructed in 1927 on a location 4 miles to the East.
2° C.R.
Δ 24°06'
T. 611.6'
L. 1205.0
1605+87.8 P.T.
1047+32
1593+82.8 P.C.
B.M.C. 1050+17.0
B.S. 1048+57.0
F.M.C. 1060+62.0
F.S. 1062+22.0
stock pile site
B.G. Stevens
OREGON STATE HIGHWAY DEPARTMENT
Map showing
CONSTRUCTED LINE THROUGH TOWNSITE OF CRESCENT
THE DALLES - CALIFORNIA HIGHWAY
KLAMATH COUNTY
Scale 1" = 100'
Feb. 1926

DR'G. No. 3B1-8